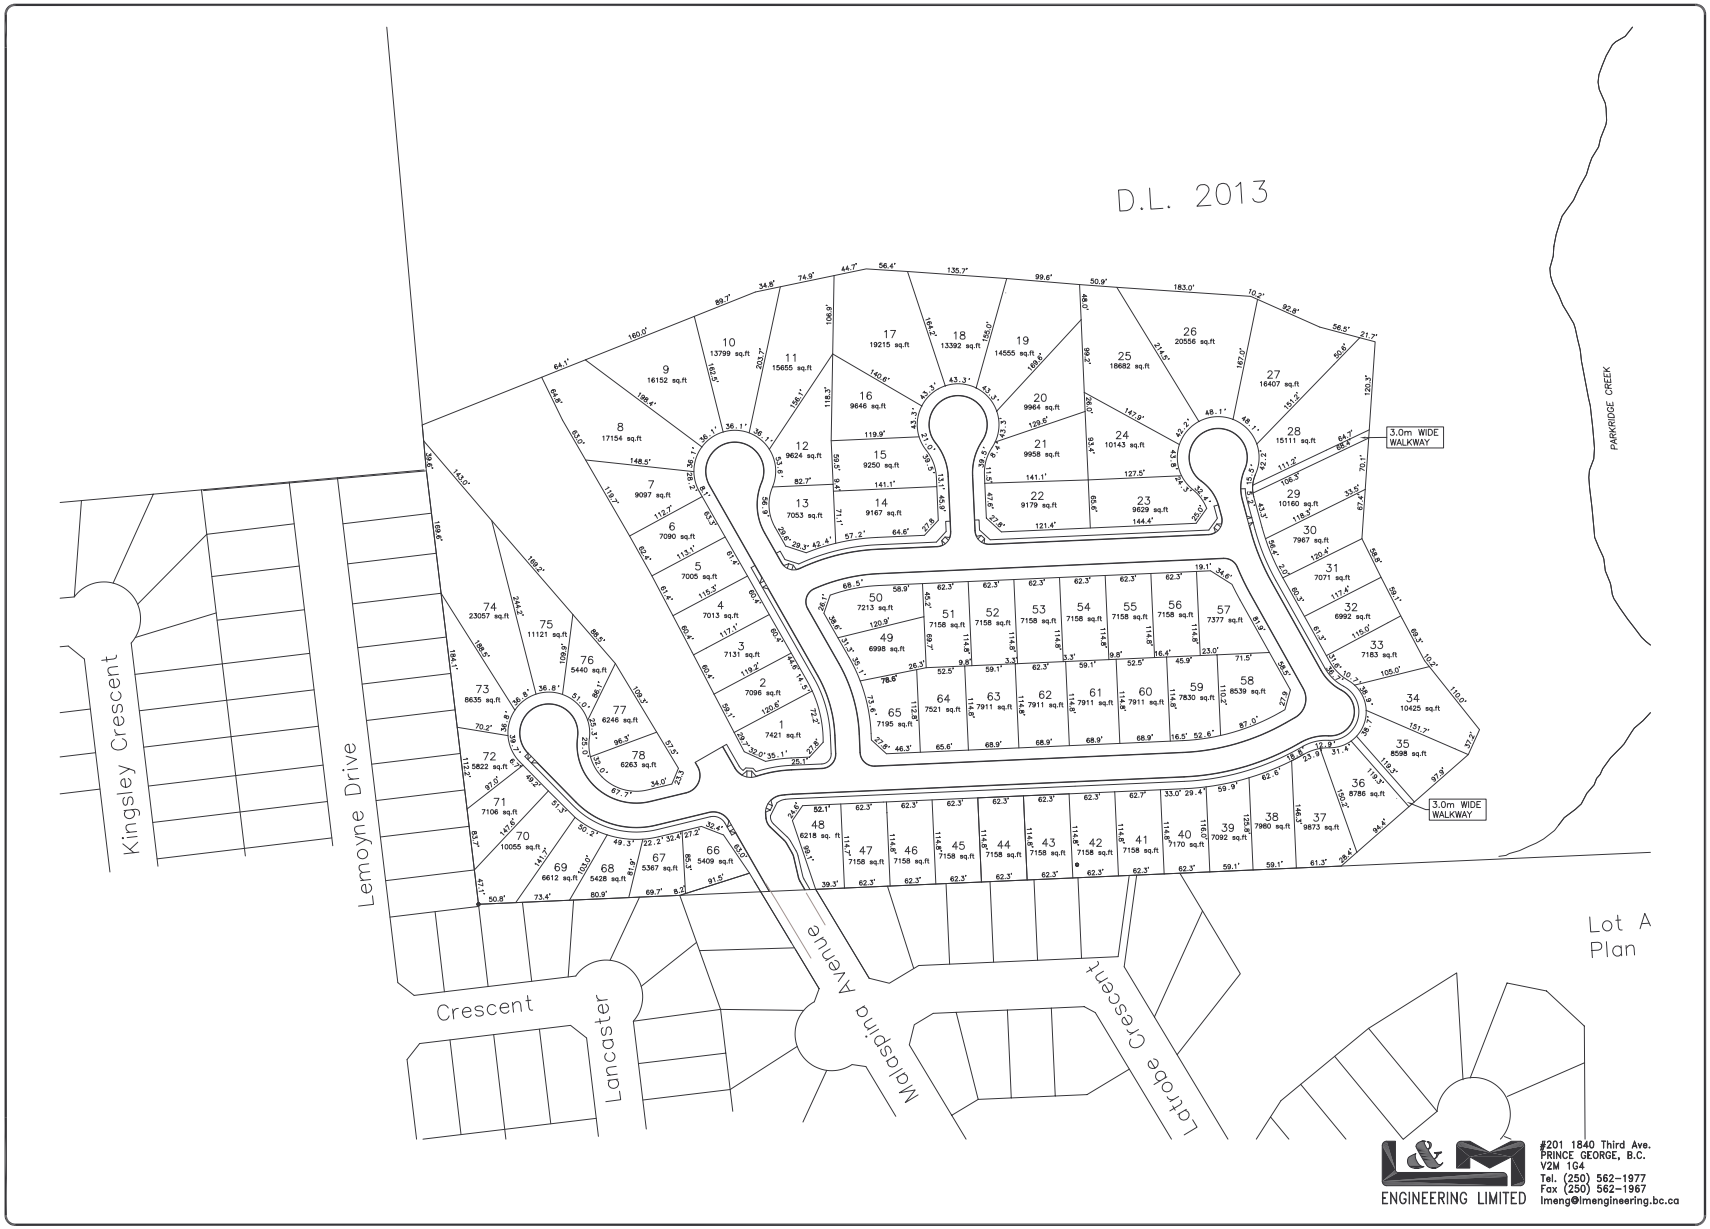

LEGEND

No.	DATE	REVISION	DR.

CITY OF
PRINCE GEORGE
Development Services

DRAWN:	JT
CHECKED:	
ENGINEER:	JRB
SURVEY FILE:	
DRAWING FILE:	MR01-BASE.DWG
CORRESPONDENCE:	CPG
GRID:	
DATE:	11/07/05
SCALES	
HORZ. 1/8" = 1'	

MALASPINA RIDGE ENTERPRISES INC.

MALASPINA RIDGE SUBDIVISION

GEOMETRICS PLAN

CONSULTANTS PROJECT No.
1252-01-02

CPG DRAWING No.
002

SHEET No.	REV. No.
	3

ENGINEERING LIMITED
#201 1840 Third Ave.
PRINCE GEORGE, B.C.
V2M 1G4
Tel. (250) 562-1977
Fax (250) 562-1967
lmeng@lmengineering.bc.ca